
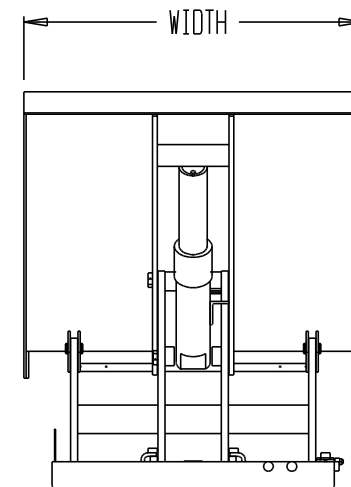


FOR INTERNAL USE ONLY PROJECT SIGN OFF	
SALES	
ENG	
FAB.	
POWER	

UNI-TILT, UNI-3648-2

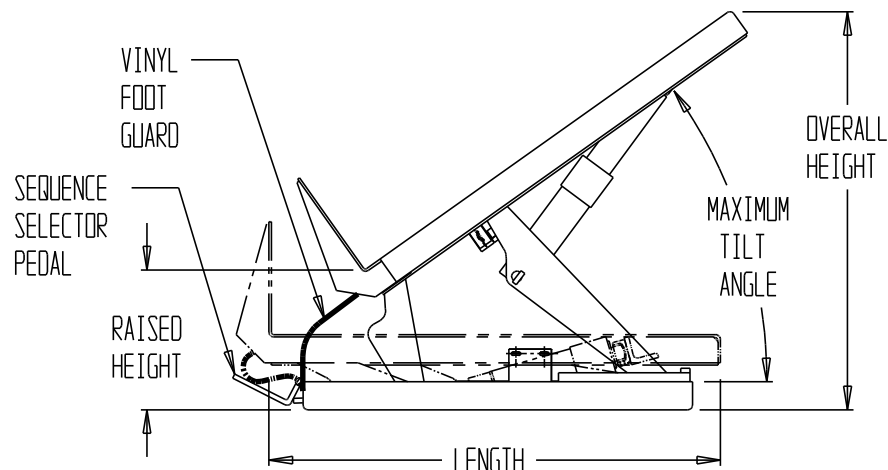

STANDARD FEATURES

MODEL NUMBER: UNI-3648-2
 CAPACITY: 2,000 LBS. EVENLY DISTRIBUTED
 SEQUENCE 1: RAISED HEIGHT: 12 1/4", TILT ANGLE: 40°
 OVERALL HEIGHT: 42 3/4"
 SEQUENCE 2: RAISED HEIGHT: 14 3/4", TILT ANGLE: 35°
 OVERALL HEIGHT: 42 1/4"
 LEVEL HEIGHT: 8"
 DECK SIZE: 36" W x 48" L WITH 12" LIP
 INTEGRAL MAINTENANCE LOCK
 ADJUSTABLE UPWARD TRAVEL LIMIT SWITCH
 24 VAC CONTROL VOLTAGE
 PENDRNT CONTROL ON 8 ft COIL COED
 2 HP 460/3/60 MOTOR W/ 2 ft PIGTAIL
 UNIT MUST BE LAGGED TO THE FLOOR
 WATER BASED ENAMEL PAINT, COLOR IS ERGO BLUE

SPECIAL FEATURES

NONE

PLEASE CIRCLE SPECIFICATIONS:

POWER	AC	DC <12V	AIR/OIL
MOTOR VOLTAGE	~~115~~	~~200~~	~~230~~ 460
DEDICATED CIRCUIT REQUIRED	60 Hz		
MOTOR PHASE	~~SINGLE~~	THREE	
CONTROL	HAND	~~*FOOT~~	

Deck tolerances +/- 1/2"
 Table height tolerances +/- 1/2"
 Deck Flatness ± 1/4"

A P P R O V A L	I, THE UNDERSIGNED, AGREE THAT THE PRODUCT AS REPRESENTED SATISFIES DESIGN & DIMENSION REQUIREMENTS. I ALSO ACKNOWLEDGE MY DUTY TO CONFIRM PRODUCT & INSTALLATION COMPLIANCE WITH ALL APPLICABLE FEDERAL, STATE AND LOCAL REGULATIONS & STANDARDS.	
	ALL SPECIAL UNITS ARE NON-RETURNABLE	
	☐ As drawn	☐ As marked
	Signed: _____ Date: _____	
	LEAD TIME WILL START UPON RECEIPT OF SIGNED APPROVAL DRAWING	

Any additions, deletions or omissions must be corrected on this drawing, as this drawing will be considered all inclusive.

DISTRIBUTOR'S NAME:		P.O.#: -
HOF EQUIPMENT COMPANY		W.O.#: -
PH: 888-990-1150		SALES: -
DRAWN BY: RKG	DATE: 1/13/16	SCALE: 1/20
REFERENCE: -	QUOTE #:	DRWG./FILE NAME:
QUOTED LEADTIME: -	QUOTE #:	UNI-3648-2

All graphics provided are for reference only.
 If certain dimensions are critical please
 verify those dimensions with your salesperson